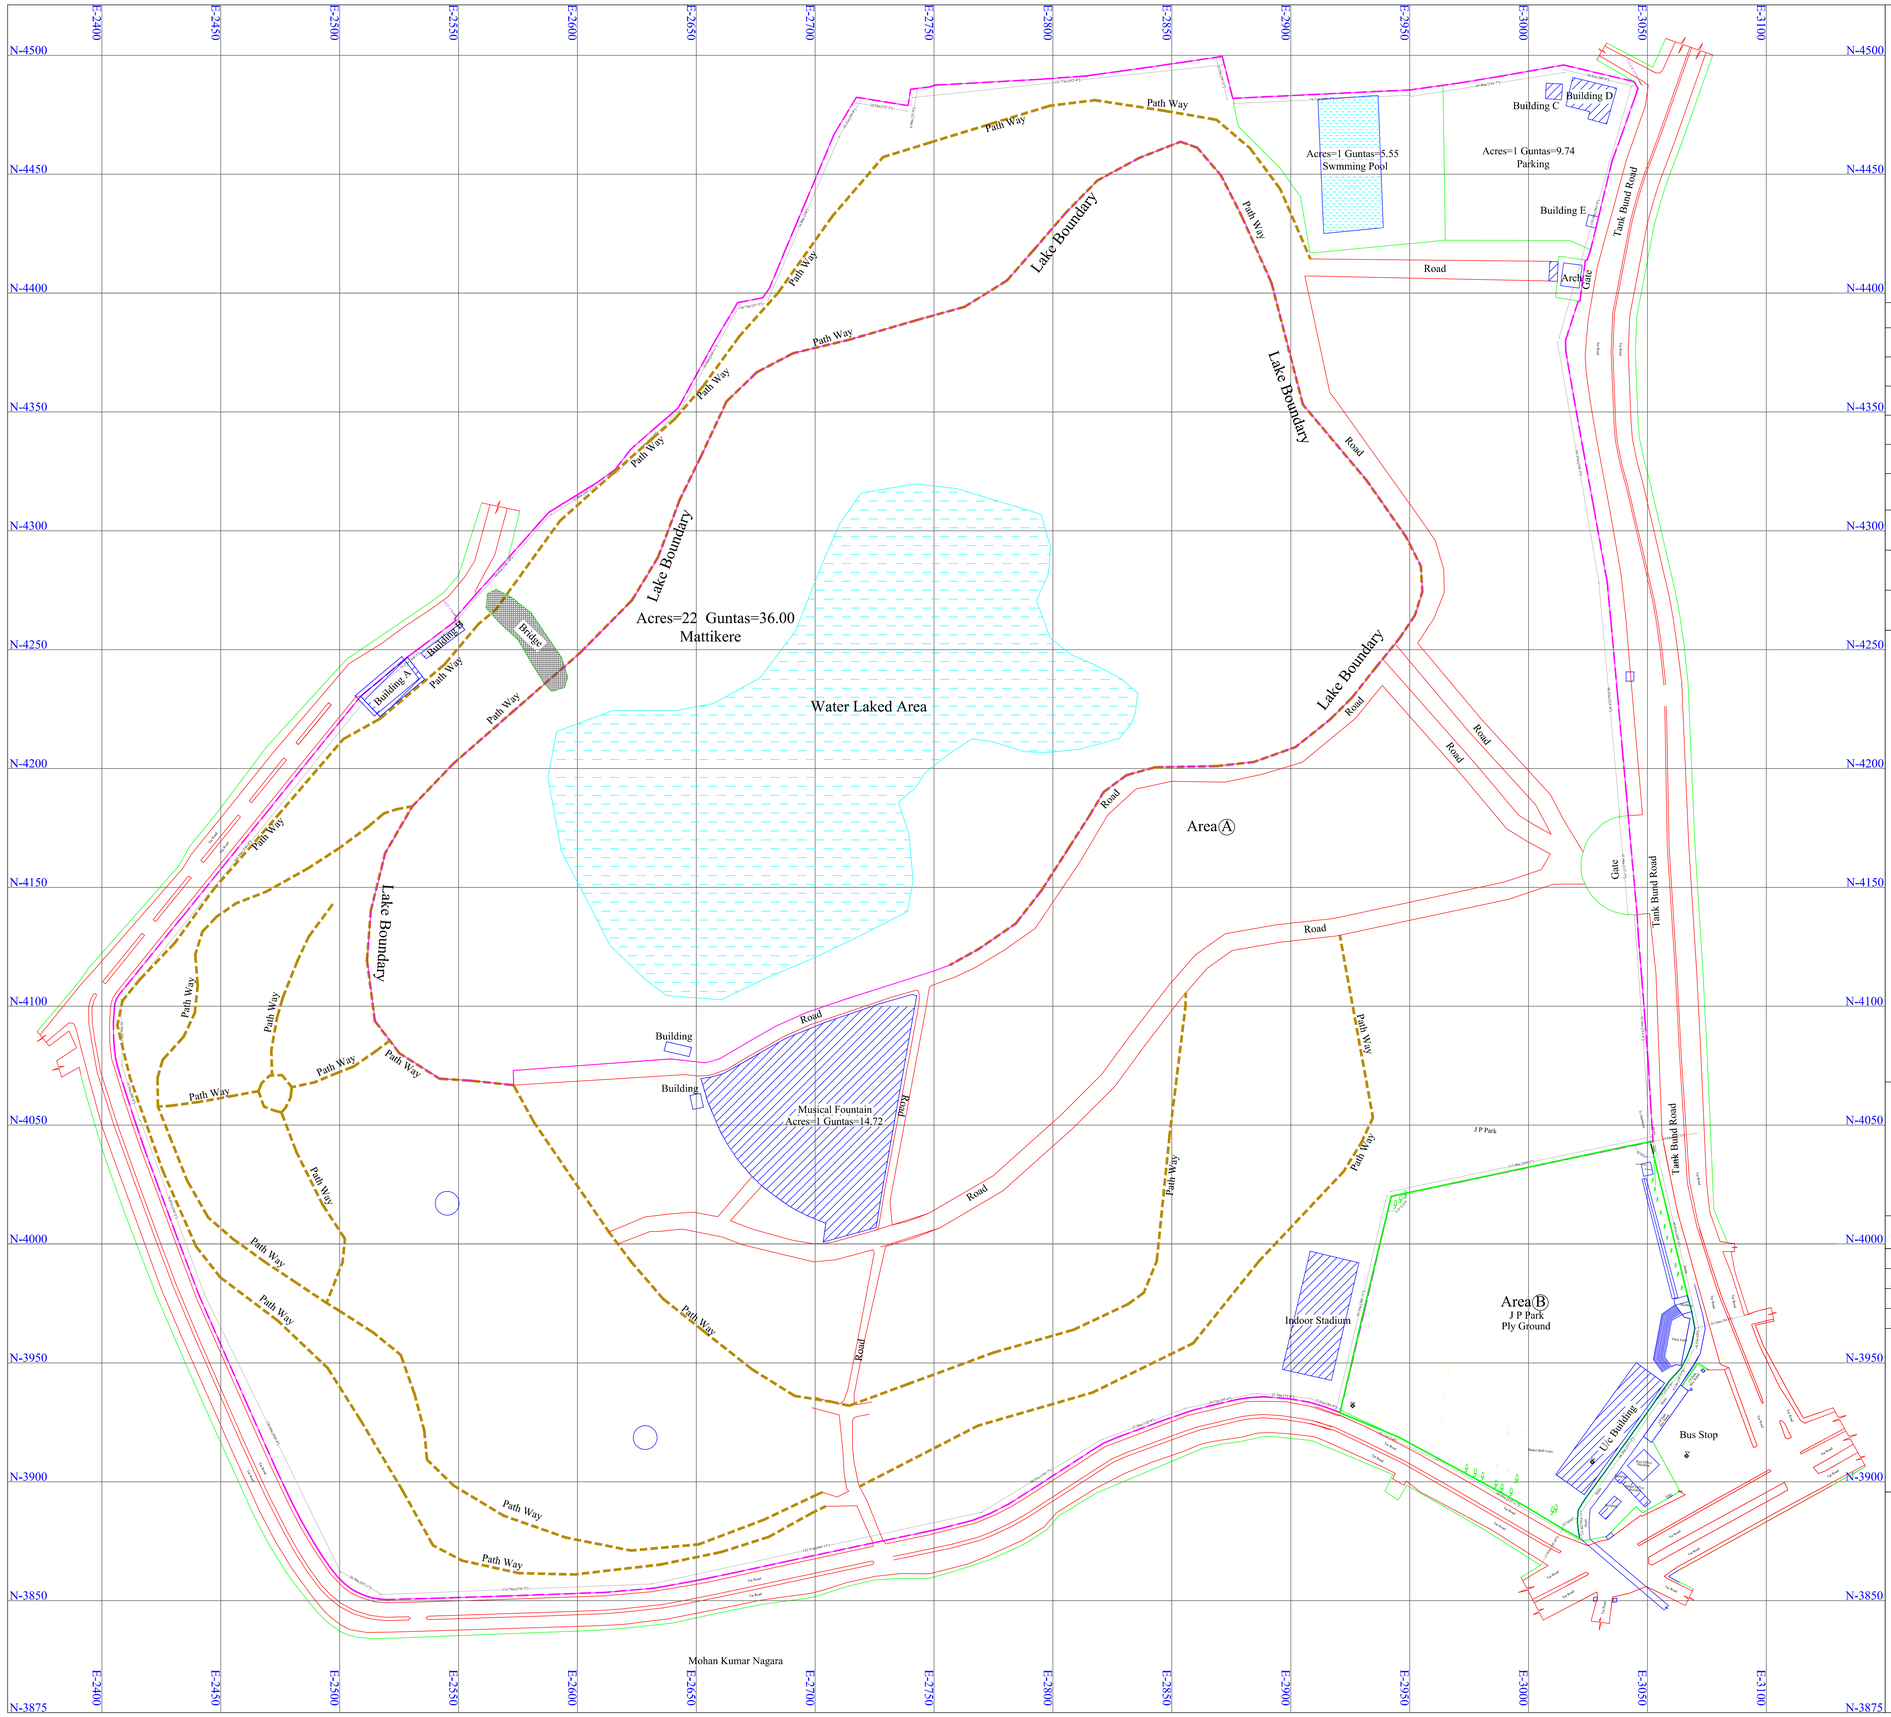

N

W E

S

Scale:-1:1000(1cm=10mtr)

LAGEND

Elctrinic Pole	
Silver & Teakwood Trees	
Levels,Contour	99.342
Boundary	
Compound Wall	
BOREWELL	BW
Sapota Tree	
Coconut Tree	
Light Post	
Man hole	MH

Scale:-

0 10 20 30 40 50

Scale:-1:1000(1cm=1.0mtr)

Area Statement

Area	Area Sq mts	Area Sq ft	Acre & Guntas	
Area A	2,94,305.49	31,67,877	72 A	28.91 G
Area B	16,341.21	1,75,895	4 A	1.51 G
Area A	3,10,644.25	33,43,772	76 A	30.42 G

Title

Topo Survey Land Belongs TO
J P Park (BBMP)
Sy No ____
Bandappa Garden
Mattikere,
Yashvanthpura,
Bangalore

SURVEYED BY

G L SURVEYS

Survey & Mapping Consultants
136 ,6th Main Road,
BSK 1 st Stage,
Bangalore 560050
PH No 080-26676738
Mob No +919740698097